
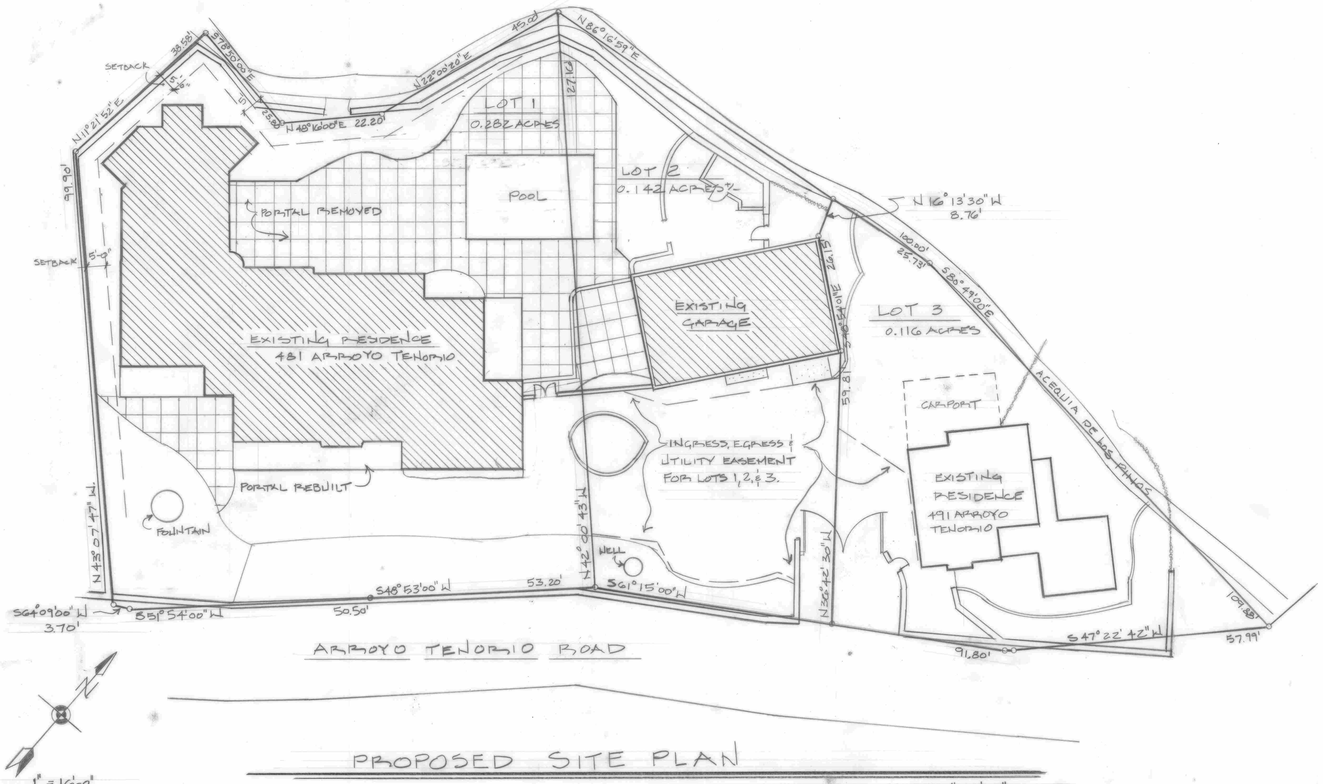


PROPOSED SITE PLAN

1/16" = 1'-0"

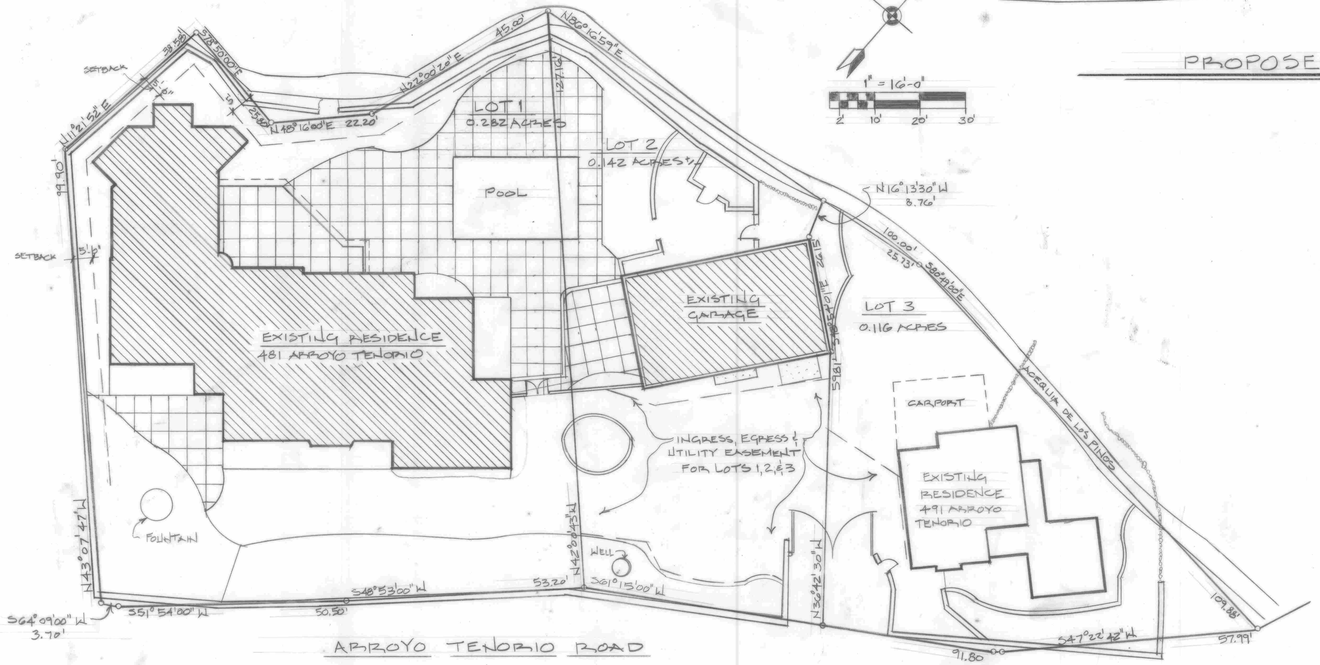

EXISTING SITE PLAN

1/16" = 1'-0"

MIFSUD ASSOCIATES ARCHITECTS

1405 Luisa St., Suite 6
Santa Fe, NM 87505
(tel.) 505.982.8363
sfarchitect@comcast.net
www.santafearchitects.com

© copyright 2026

RESIDENCE
MAMMEL
481 ARROYO TENORIO ROAD
SANTA FE, NEW MEXICO

REVISIONS:

NO.	DATE

DATE: 8-12-26

DRAWN BY: MAZ

CHECKED BY:

STATE OF NEW MEXICO
PAUL L. MIFSUD
No. 2723
REGISTERED ARCHITECT
8-12

SHEET A-1