City of Santa Fe, New Mexico

HISTORIC PRESERVATION SECTION OF THE PLANNING DIVISION

To: **Building Permit Office**

From: ~~James M. Hewat~~, Historic Preservation Planner David Rasch
Alysia L. Abbott, Historic Preservation Planner


Date: 11.22.04

The work proposed at 610 Agua Fria St. Contributing **does not need to go to the Historic Design Review Board for review. Please allow the applicant to submit for building permit review. The permit shall be routed for review by Historic Design Review Board staff in the Planning Division.**

Proposed Work:

approximately 62 sq. ft. addition at southend of building - attached to 1990 addition to match existing height and architectural style. S elevation of 1990 addition will be altered.

Thank You.

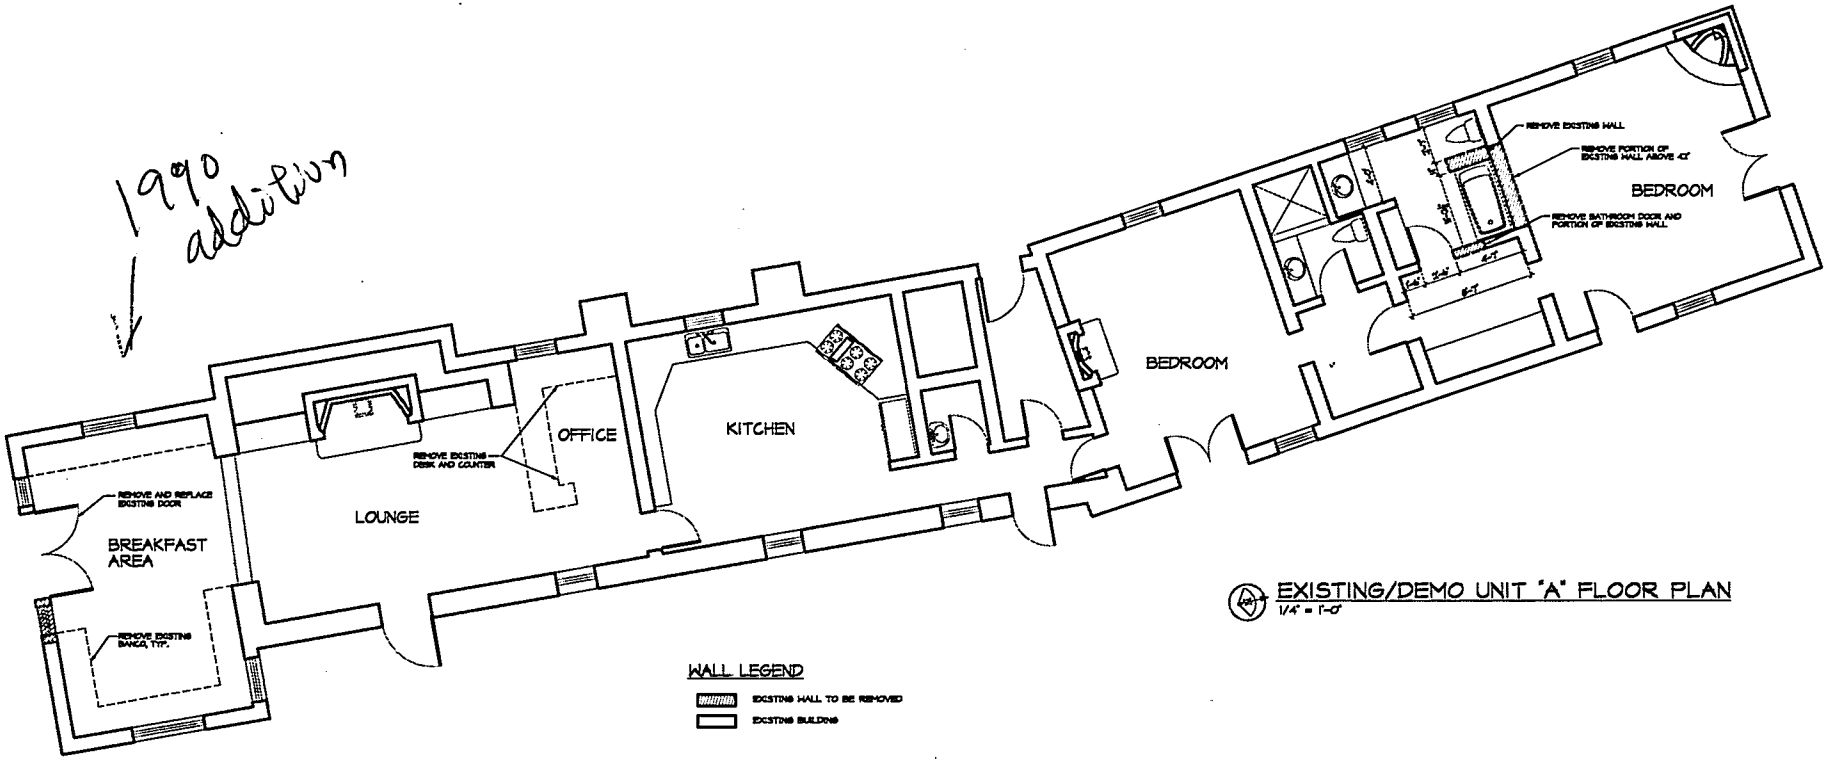

EXISTING/DEMO UNIT "A" FLOOR PLAN
1/4" = 1'-0"

EXISTING/DEMO UNIT "B" FLOOR PLAN
1/4" = 1'-0"

APPROVALS DATE
OWNER:
DRAWN BY:
CHECK BY:
ENGINEER:


DESIGN SOLUTIONS®
DESIGN AND DRAFTING SERVICES
TIM S. CURRY AND ASSOCIATES
574 WEST SAN FRANCISCO STREET SANTA FE, N.M.
PH 505 986 3241 FAX 505 988 1105

THE COMPOUND AT 610
610 AGUA FRIA STREET
SANTA FE, NEW MEXICO

DATE
11-9-2004
REVISIONS DATE

A-1

5.5 x 11.34 = 62.37

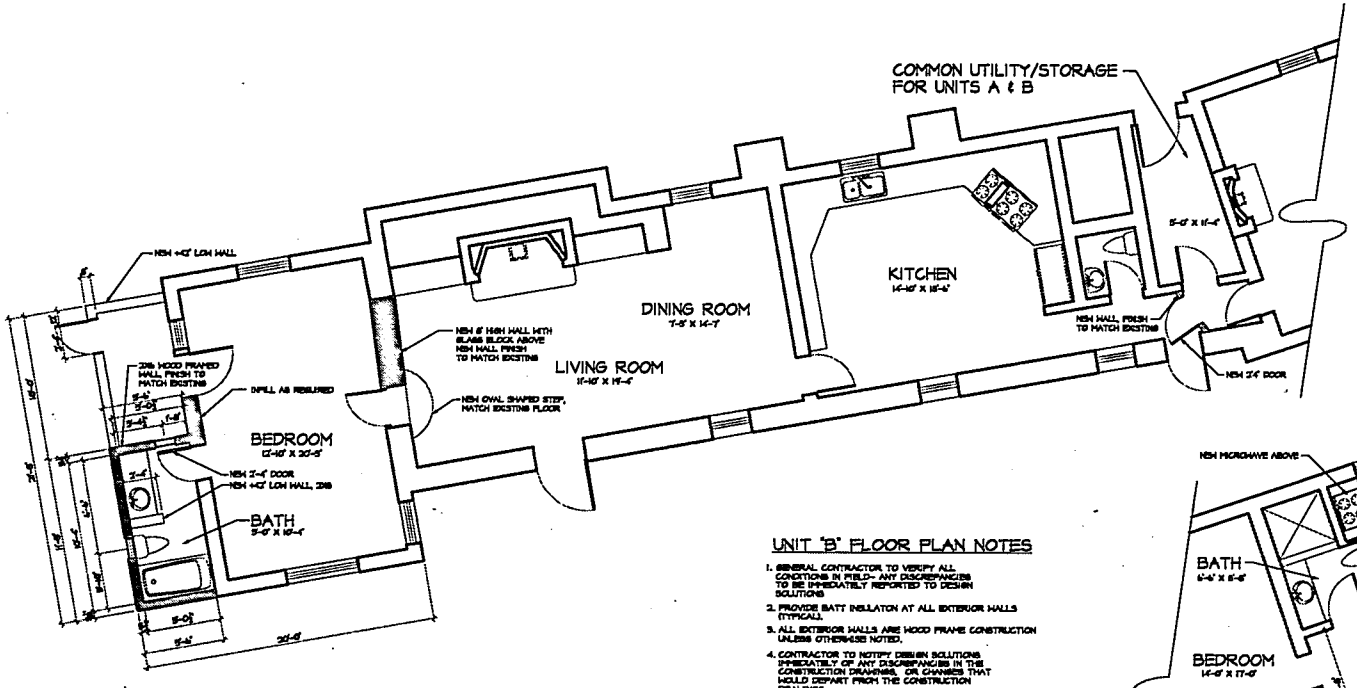

PROPOSED UNIT "B" FLOOR PLAN
1/4" = 1'-0"

UNIT "B" FLOOR PLAN NOTES


1. GENERAL CONTRACTOR TO VERIFY ALL CONDITIONS IN FIELD- ANY DISCREPANCIES TO BE IMMEDIATELY REPORTED TO DESIGN SOLUTIONS
2. PROVIDE BATT INSULATON AT ALL EXTERIOR WALLS (TYPICAL).
3. ALL EXTERIOR WALLS ARE WOOD FRAME CONSTRUCTION UNLESS OTHERWISE NOTED.
4. CONTRACTOR TO NOTIFY DESIGN SOLUTIONS IMMEDIATELY OF ANY DISCREPANCIES IN THE CONSTRUCTION DRAWINGS, OR CHANGES THAT WOULD DEPART FROM THE CONSTRUCTION DRAWINGS.

WALL LEGEND

NEW FRAME CONSTRUCTION
EXISTING BUILDING

BUILDING DATA:

	PROPOSED
HEATED	930 SQ. FT.
TOTAL ROOFED	930 SQ. FT.

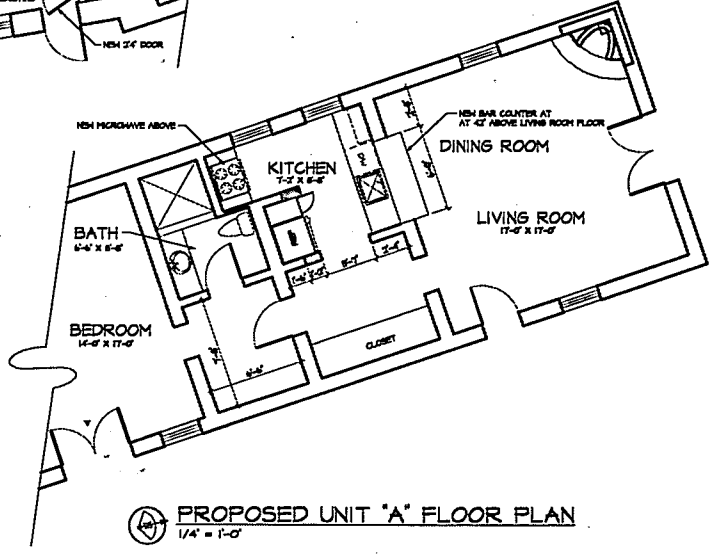

PROPOSED UNIT "A" FLOOR PLAN
1/4" = 1'-0"

UNIT "A" FLOOR PLAN NOTES

1. GENERAL CONTRACTOR TO VERIFY ALL CONDITIONS IN FIELD- ANY DISCREPANCIES TO BE IMMEDIATELY REPORTED TO DESIGN SOLUTIONS
2. PROVIDE BATT INSULATON AT ALL EXTERIOR WALLS (TYPICAL).
3. ALL EXTERIOR WALLS ARE WOOD FRAME CONSTRUCTION UNLESS OTHERWISE NOTED.
4. CONTRACTOR TO NOTIFY DESIGN SOLUTIONS IMMEDIATELY OF ANY DISCREPANCIES IN THE CONSTRUCTION DRAWINGS, OR CHANGES THAT WOULD DEPART FROM THE CONSTRUCTION DRAWINGS.

WALL LEGEND

NEW FRAME CONSTRUCTION
EXISTING BUILDING

BUILDING DATA:

	PROPOSED
HEATED	804 SQ. FT.
TOTAL ROOFED	804 SQ. FT.


APPROVALS	DATE
OWNER	
DRAWN BY	
CHECK BY	
ENGINEER	

DESIGN SOLUTIONS®
DESIGN AND DRAFTING SERVICES
TIM S. CURRY AND ASSOCIATES
574 WEST SAN FRANCISCO STREET SANTA FE, N.M.
PH. 505 989 9241 FAX 505 989 7105


THE COMPOUND AT 610
610 AGUA FRIA STREET
SANTA FE, NEW MEXICO

DATE	
11-9-2004	
REVISIONS	DATE


A-2

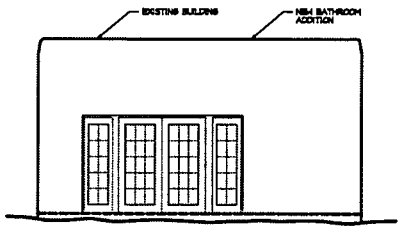


EXISTING SOUTH ELEVATION
1/4" = 1'-0"

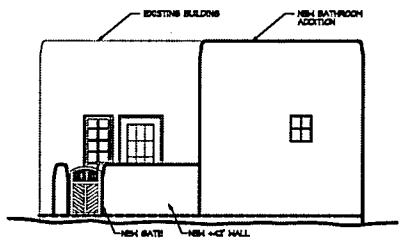


PROPOSED SOUTH ELEVATION
1/4" = 1'-0"

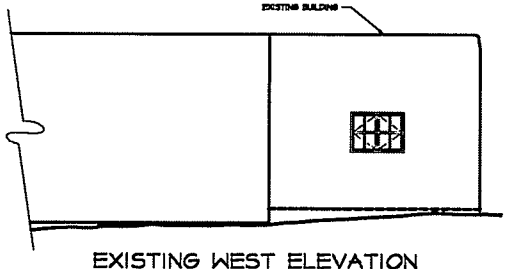


EXISTING WEST ELEVATION
1/4" = 1'-0"

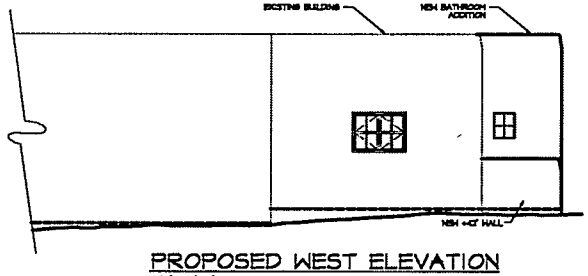

PROPOSED WEST ELEVATION
1/4" = 1'-0"

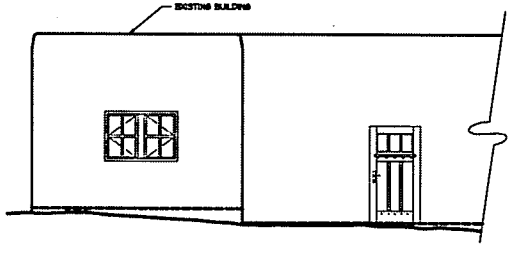

EXISTING EAST ELEVATION
1/4" = 1'-0"

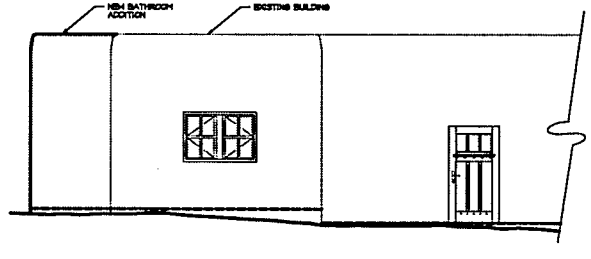

PROPOSED EAST ELEVATION
1/4" = 1'-0"

APPROVALS	DATE
OWNER	
DRAWN BY	
CHECK BY	
ENGINEER	

DESIGN SOLUTIONS®
DESIGN AND DRAFTING SERVICES
TIM S. CURRY AND ASSOCIATES
574 WEST SAN FRANCISCO STREET SANTA FE, N.M.
PH 505 988 3241 FAX 505 988 1105

THE COMPOUND AT 610
610 AGUA FRIA STREET
SANTA FE, NEW MEXICO

DATE	
11-5-2004	
REVISIONS	DATE

A-5