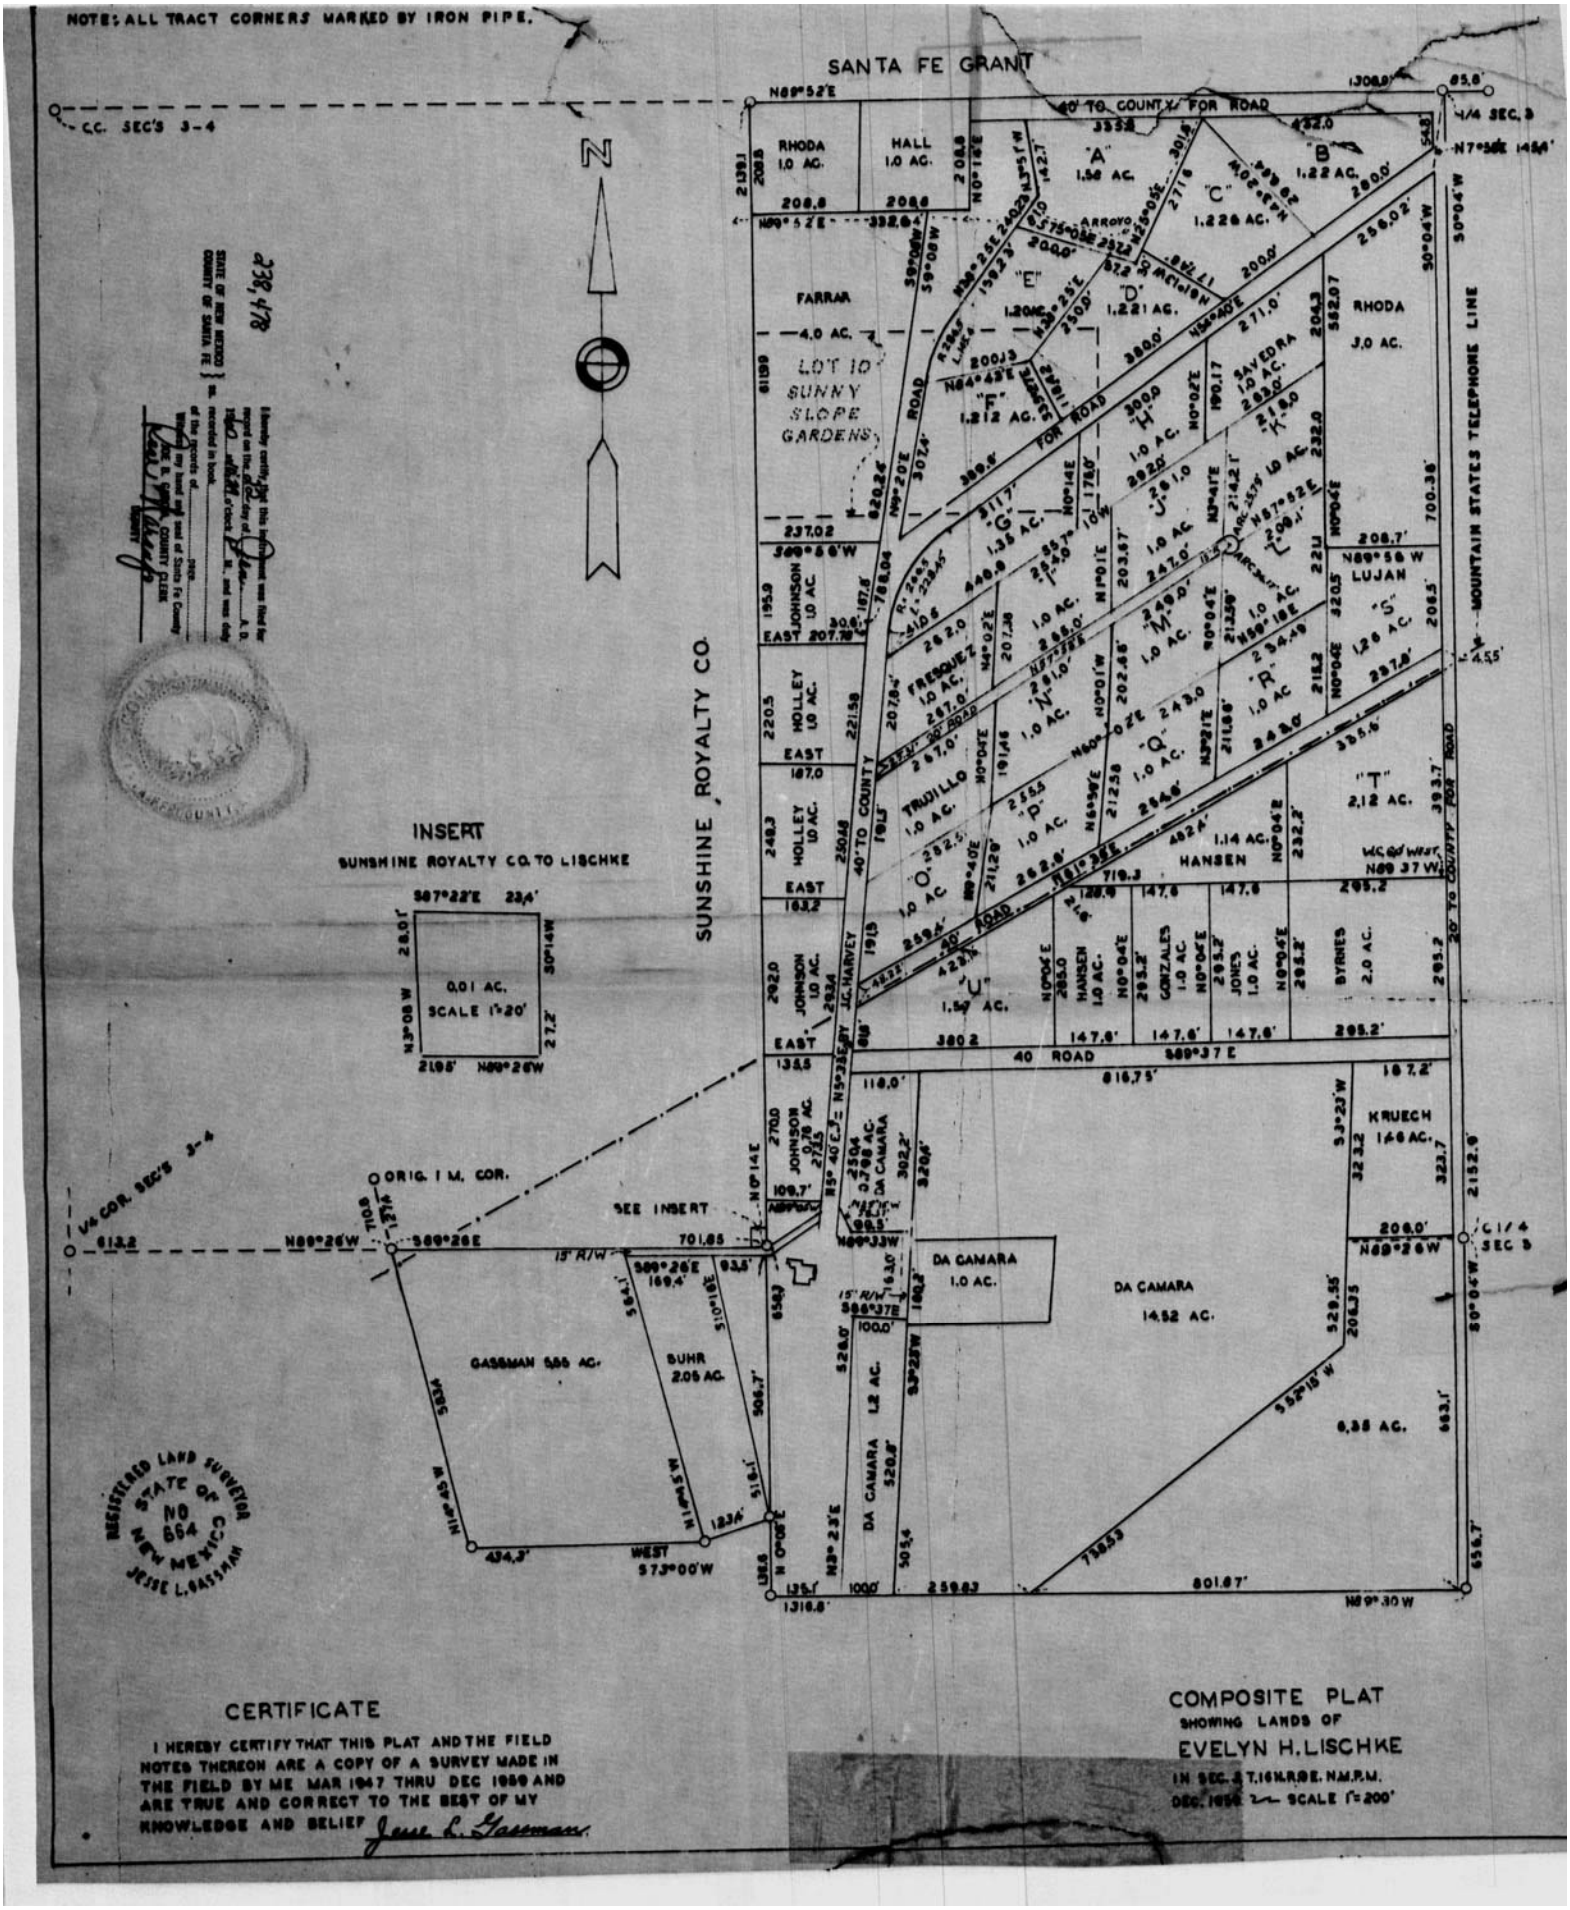

NOTE: ALL TRACT CORNERS MARKED BY IRON PIPE.
SANTA FE GRANT
C.C. SEC'S 3-4
40' TO COUNTY FOR ROAD
RHODA 1.0 AC.
HALL 1.0 AC.
"A" 1.58 AC.
"B" 1.22 AC.
"C" 1.226 AC.
"D" 1.221 AC.
"E" 1.20 AC.
"F" 1.212 AC.
FARRAR 4.0 AC.
LOT 10 SUNNY SLOPE GARDENS
RHODA 3.0 AC.
SAVEDRA 1.0 AC.
"G" 1.35 AC.
"H" 1.0 AC.
"K" 1.0 AC.
"L" 1.0 AC.
"M" 1.0 AC.
"N" 1.0 AC.
"P" 1.0 AC.
"Q" 1.0 AC.
"R" 1.0 AC.
"S" 1.26 AC.
"T" 2.12 AC.
"U" 1.59 AC.
"V" 1.14 AC.
HANSEN
LUJAN
FRESQUEZ 1.0 AC.
TRUJILLO 1.0 AC.
JOHNSON 1.0 AC.
HOLLEY 1.0 AC.
EAST 207.78'
EAST 187.0'
EAST 163.2'
SUNSHINE ROYALTY CO.
MOUNTAIN STATES TELEPHONE LINE
INSERT
SUNSHINE ROYALTY CO. TO LISCHKE
0.01 AC. SCALE 1"=20'
ORIG. I.M. COR.
1/4 COR. SEC'S 3-4
SEE INSERT
15' R/W
GASSMAN 5.85 AC.
SUHR 2.05 AC.
DA CAMARA 1.0 AC.
DA CAMARA 14.52 AC.
DA CAMARA 1.2 AC.
DA CAMARA 6.38 AC.
KRUECH 16.8 AC.
BYRNES 2.0 AC.
GONZALES 1.0 AC.
JONES 1.0 AC.
HANSEN 1.0 AC.
JC HARVEY
40 ROAD
WEST
S 73°00'W
C 1/4 SEC 3
N
REGISTERED LAND SURVEYOR STATE OF NEW MEXICO NO 664 JESSE L. GASSMAN
CERTIFICATE
I HEREBY CERTIFY THAT THIS PLAT AND THE FIELD NOTES THEREON ARE A COPY OF A SURVEY MADE IN THE FIELD BY ME MAR 1947 THRU DEC 1959 AND ARE TRUE AND CORRECT TO THE BEST OF MY KNOWLEDGE AND BELIEF Jesse L. Gassman
COMPOSITE PLAT
SHOWING LANDS OF
EVELYN H. LISCHKE
IN SEC. 3 T. 16 N. R. 8 E. N.M.P.M.
DEC. 1959 SCALE 1"=200'